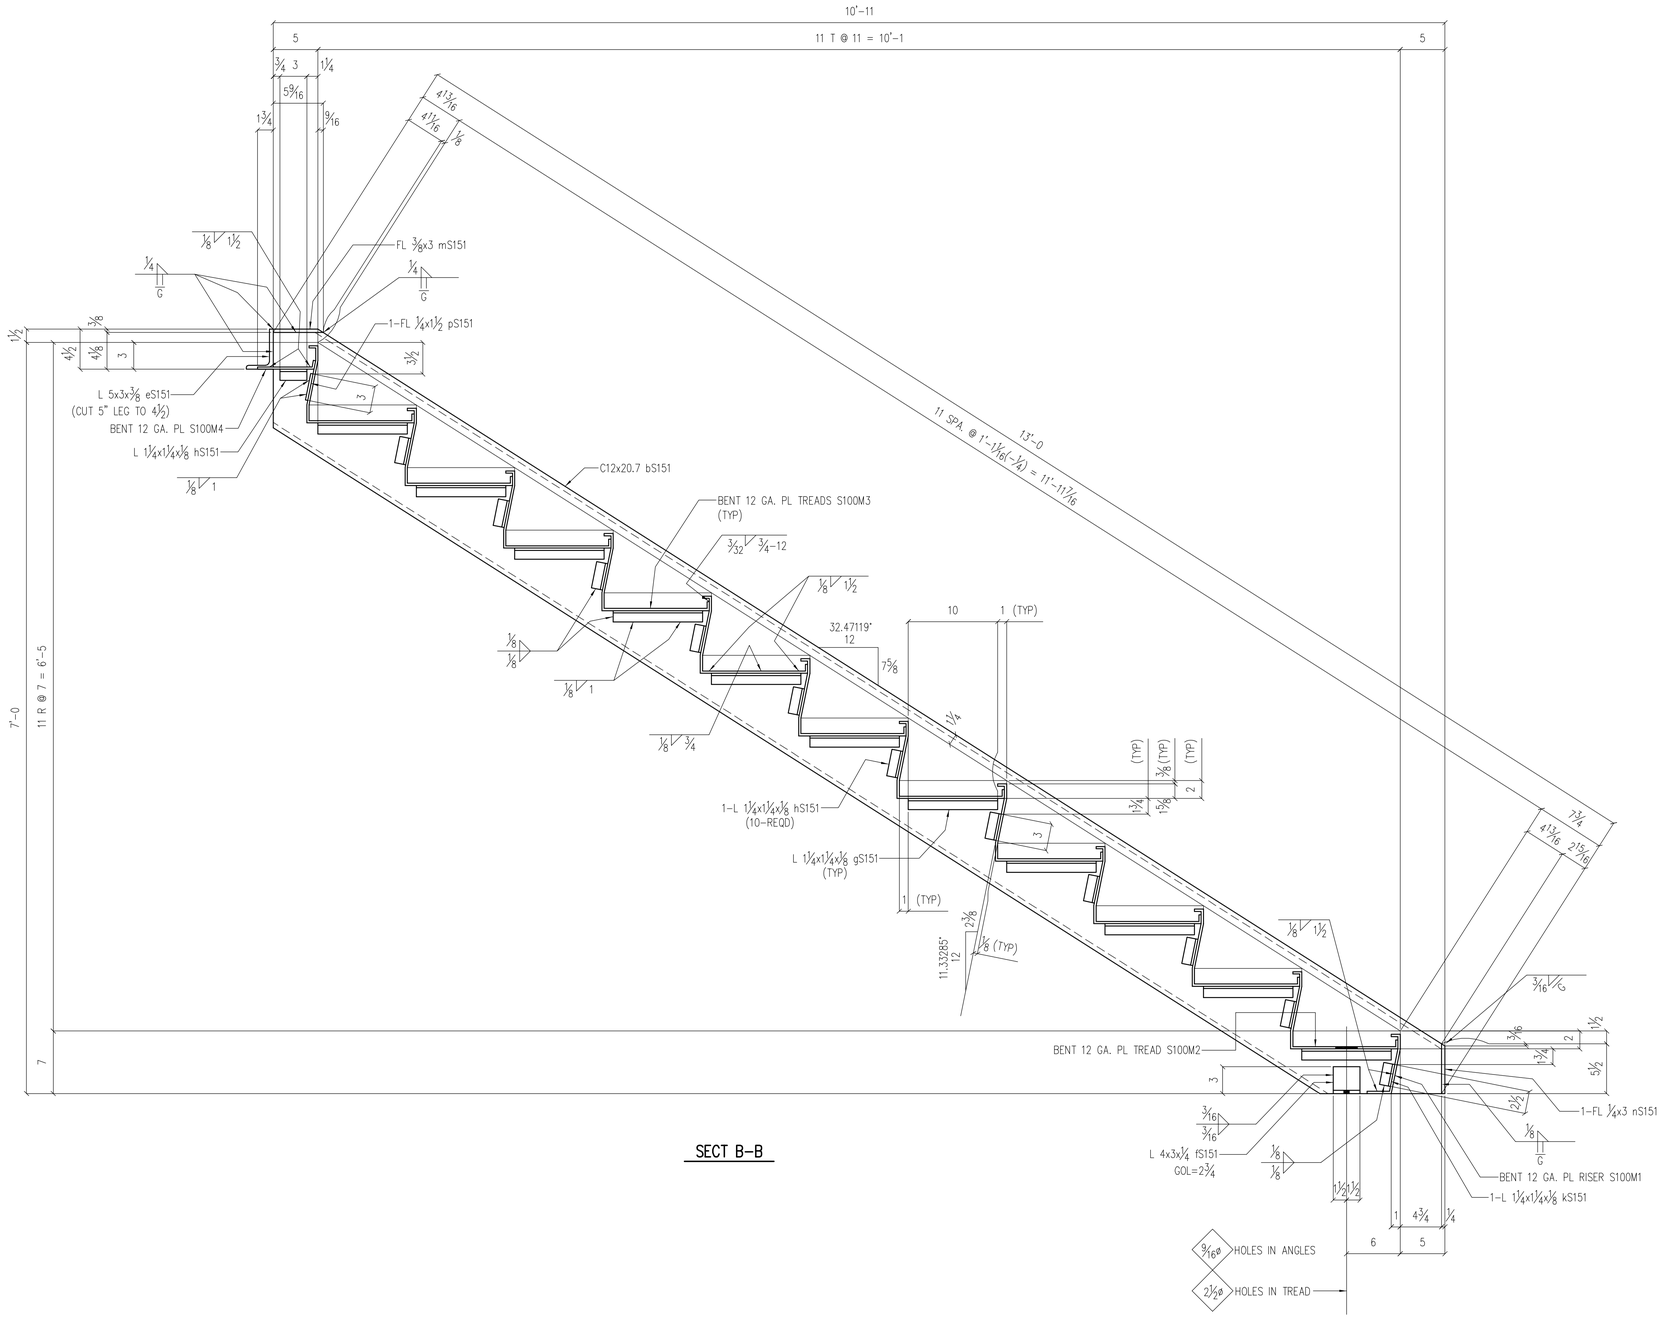

SECT B-B

Line	Mark	No.	Tot	Description	Length Ft	Length In	Piece Mark	Remarks	Weight	Order Item
1	S151S1	1		STAIR						
2		1	1	C 12x20.7	12	8	aS151			
3		1	1	C 12x20.7	13	0	bS151			
4		1	1	C 12x20.7	5	7	cS151			
5		1	1	L 2 1/2x2 1/2x1/4	3	7	dS151			
6		1	1	L 5x3x3/8	0	4 1/4	eS151			
7		2	2	L 4x3x1/4	0	3	fS151			
8		22	22	L 1 1/4x1 1/4x3/8	0	10	gS151			
9		20	20	L 1 1/4x1 1/4x3/8	0	3	hS151			
10		2	2	L 1 1/4x1 1/4x3/8	0	2 1/2	kS151			
11		1	1	FL 3/8x3	0	5 9/16	mS151			
12		2	2	FL 1/4x3	0	5 5/16	nS151			
13		2	2	FL 1/4x1 1/2	0	3	pS151			
14		1	1	BENT PL 12 GA. RISER	3	10 3/16	S100M1			
15		1	1	BENT PL 12 GA. TREAD	3	10 3/16	S100M2			
16		10	10	BENT PL 12 GA. TREADS	3	10 3/16	S100M3			
17		1	1	BENT PL 12 GA.	3	10 3/16	S100M4			
18										
19										
20										
21										
22										
23										
24				**PLAIN MATERIAL**						
25	S151M1	2		PLATES						
26		1	2	PL 12 GA.x5	0	5				
27	S151M2	4		BARS						
28		1	4	FL 1/4x1	10	0		NO PAINT		
29	S151A1	4		ANGLES						
30		1	4	L 3x3x1/4	0	6		NO PAINT		
31	S151M3	10		BARS						
32		1	10	# 4 RE-BAR	2	0		(A-706) NO PAINT		
33										
34										
SHOP NOTES

1. ALL STEEL A36 U.N.

HOLES: 13/16ø U.N.O.

PAINT: 1 SHOP COAT

STAIR NO. C02 - CITY HALL

DATE
A

Rev.	Date	Description	By

WORK THIS SHEET WITH SHEETS S151 AND S152

ERECTION DWG. REF: SE110-SE117

PRINT RECORD

Date	Quan.	For	Date	Quan.	For
DATE		APPROVAL			
DATE		SHOP			

IRWIN STEEL
15740 Highway 114 ~ Justin, Texas 76247
Phone (817) 636-2508 ~ Fax (817) 636-2506

Job Name: CUSTOM PAN STAIR IN STEEL FRAME
Location: CITY, TEXAS
Customer: CONTRACTOR
Architect: ARCHITECT

DRAWN: THX
CHECKED: HAL
JOB NO: 1138
CAD NO:
SHEET NO. S153