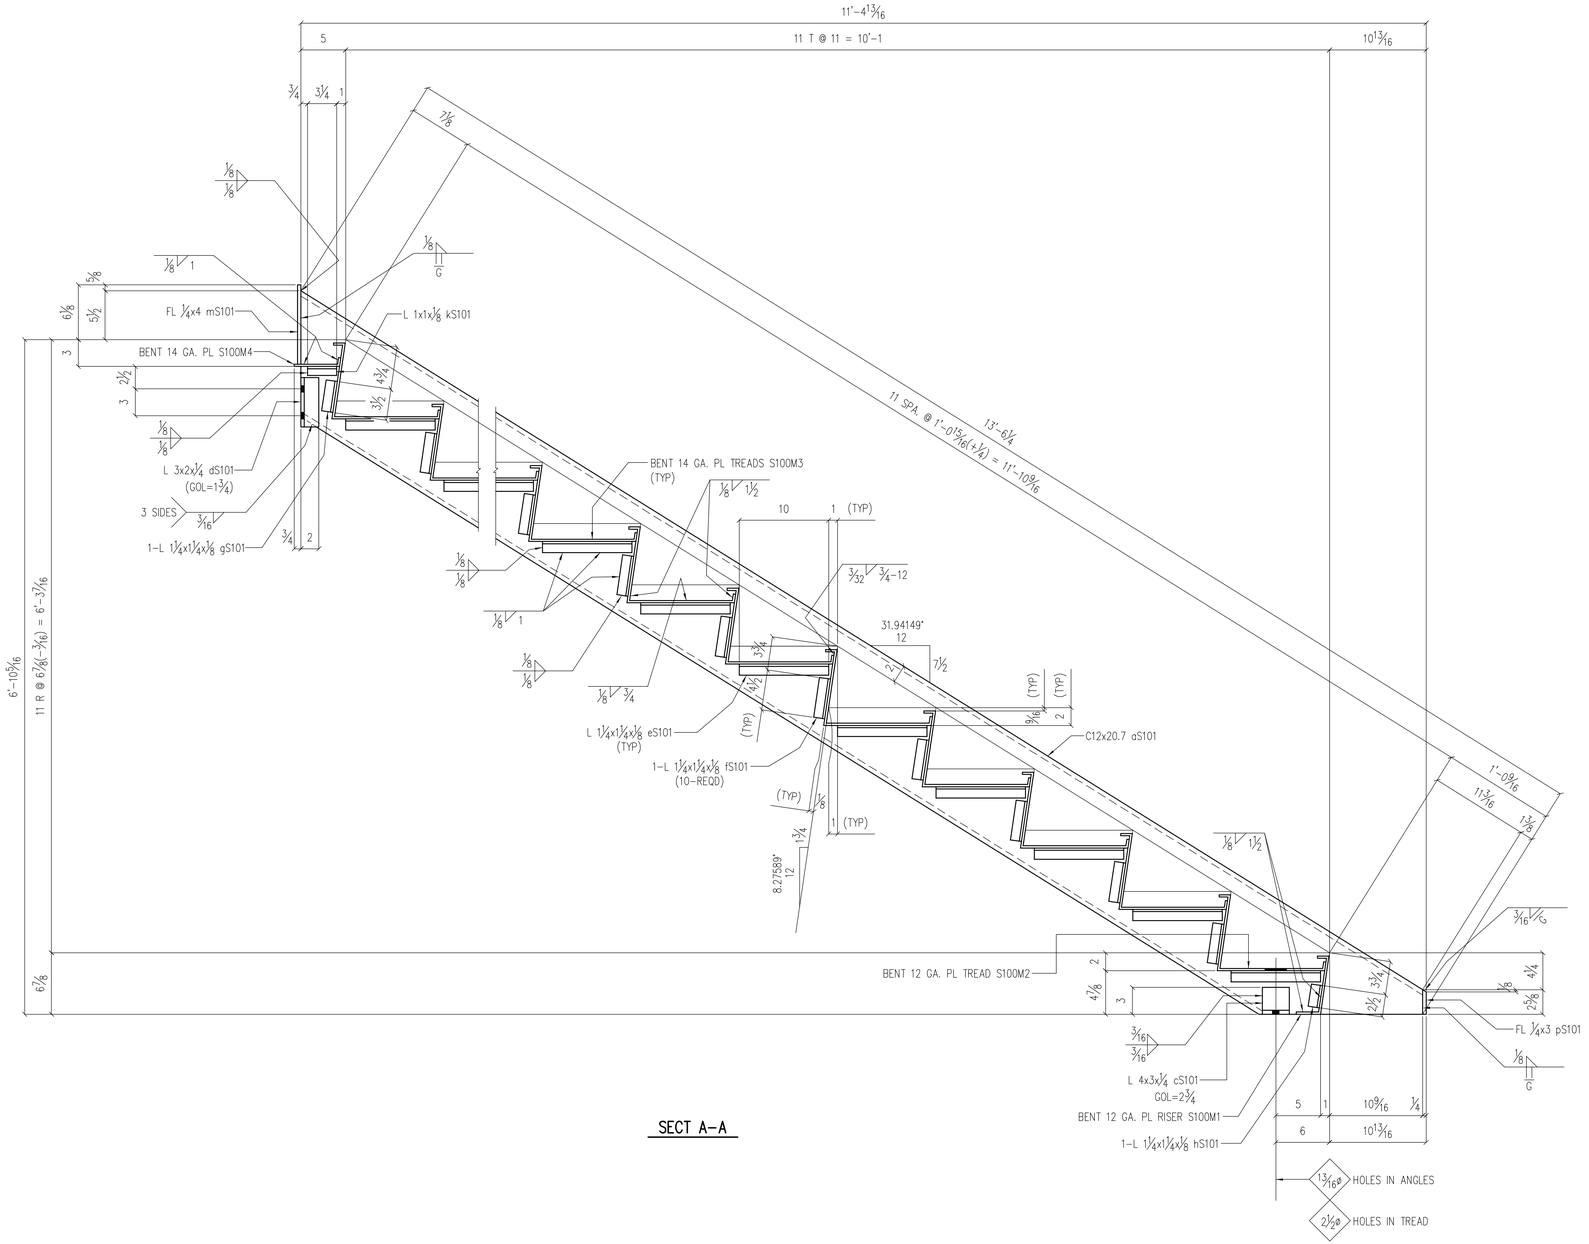

SECT A-A

SHOP NOTES

1. ALL STEEL A36 U.N.

HOLES: 13/16ø U.N.O.

PAINT: 1 SHOP COAT

STAIR NO. 2 – AREA A

DATE
S

Rev.	Date	Description	By

WORK THIS SHEET WITH SHEETS S101 AND S103

REF: SE101-SE108

PRINT RECORD

Date	Quan.	For	Date	Quan.	For
DATE		APPROVAL			
DATE		SHOP			

IRWIN STEEL
15740 Highway 114 ~ Justin, Texas 76247
Phone (817) 636-2508 ~ Fax (817) 636-2506

Job Name:	STANDARD PAN STAIR IN STEEL FRAME
Location:	CITY, TEXAS
Customer:	CONTRACTOR
Architect:	ARCHITECT

DRAWN: THX	JOB NO: 1138	SHEET NO. S102
CHECKED: HAL	CAD NO:	