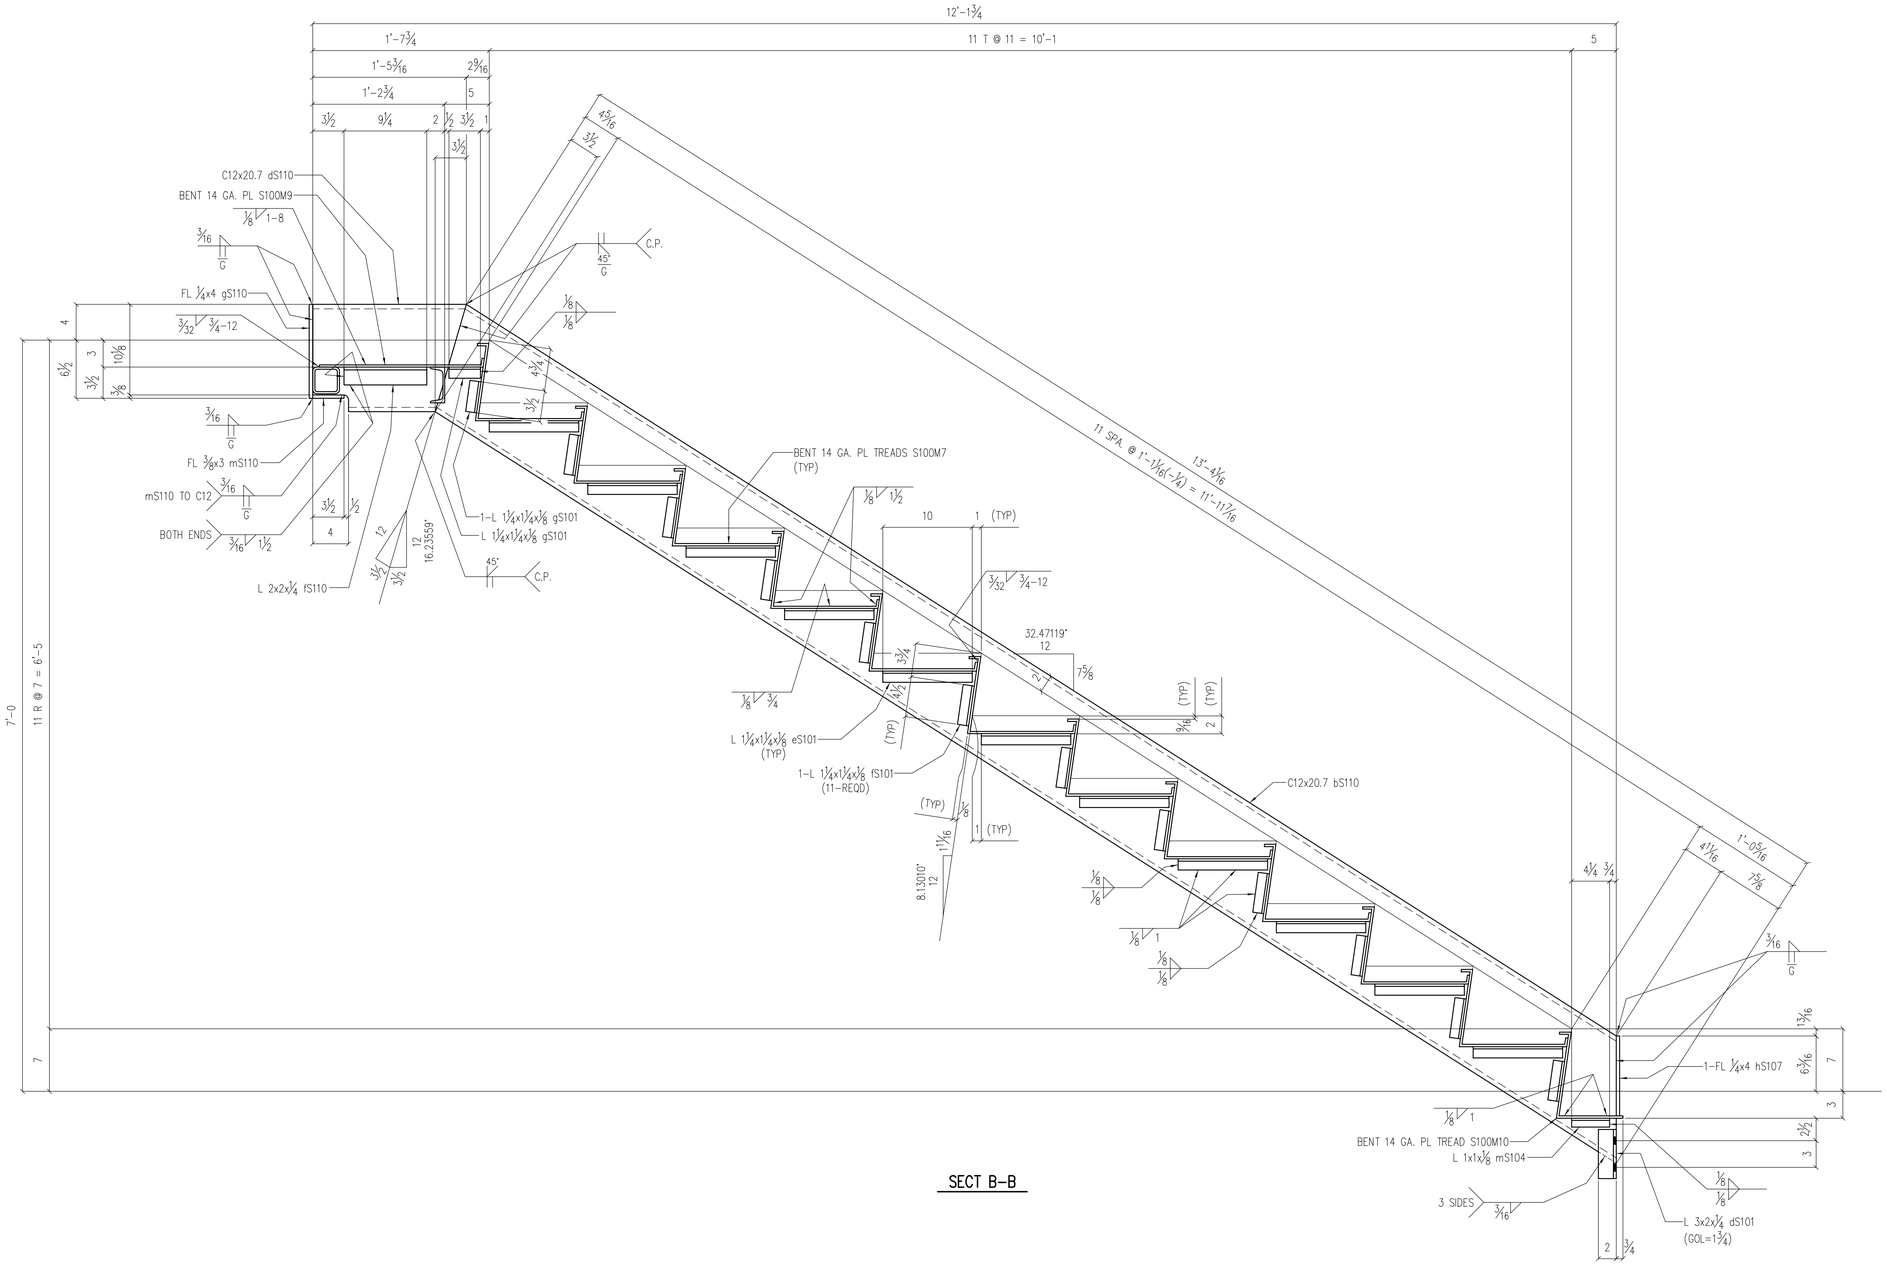


SECT B-B

SHOP NOTES
1. ALL STEEL A36 U.N.
HOLES: 13⁄16ø U.N.O.
PAINT: 1 SHOP COAT

STAIR NO. 2 – AREA A

DATE
S

WORK THIS SHEET WITH SHEETS S110 AND S111

REF: SE101-SE108

PRINT RECORD

| Date | Quan. | For | Date | Quan. | For |
|---|---|---|---|---|---|
| DATE | | APPROVAL | | | |
| DATE | | SHOP | | | |

| Rev. | Date | Description | By |
|---|---|---|---|
| | | | |


IRWIN STEEL
15740 Highway 114 ~ Justin, Texas 76247
Phone (817) 636-2508 ~ Fax (817) 636-2506


Job Name: STANDARD PAN STAIR IN STEEL FRAME
Location: CITY, TEXAS
Customer: CONTRACTOR
Architect: ARCHITECT

DRAWN: THX
CHECKED: HAL
JOB NO: 1138
CAD NO:
SHEET NO. S112