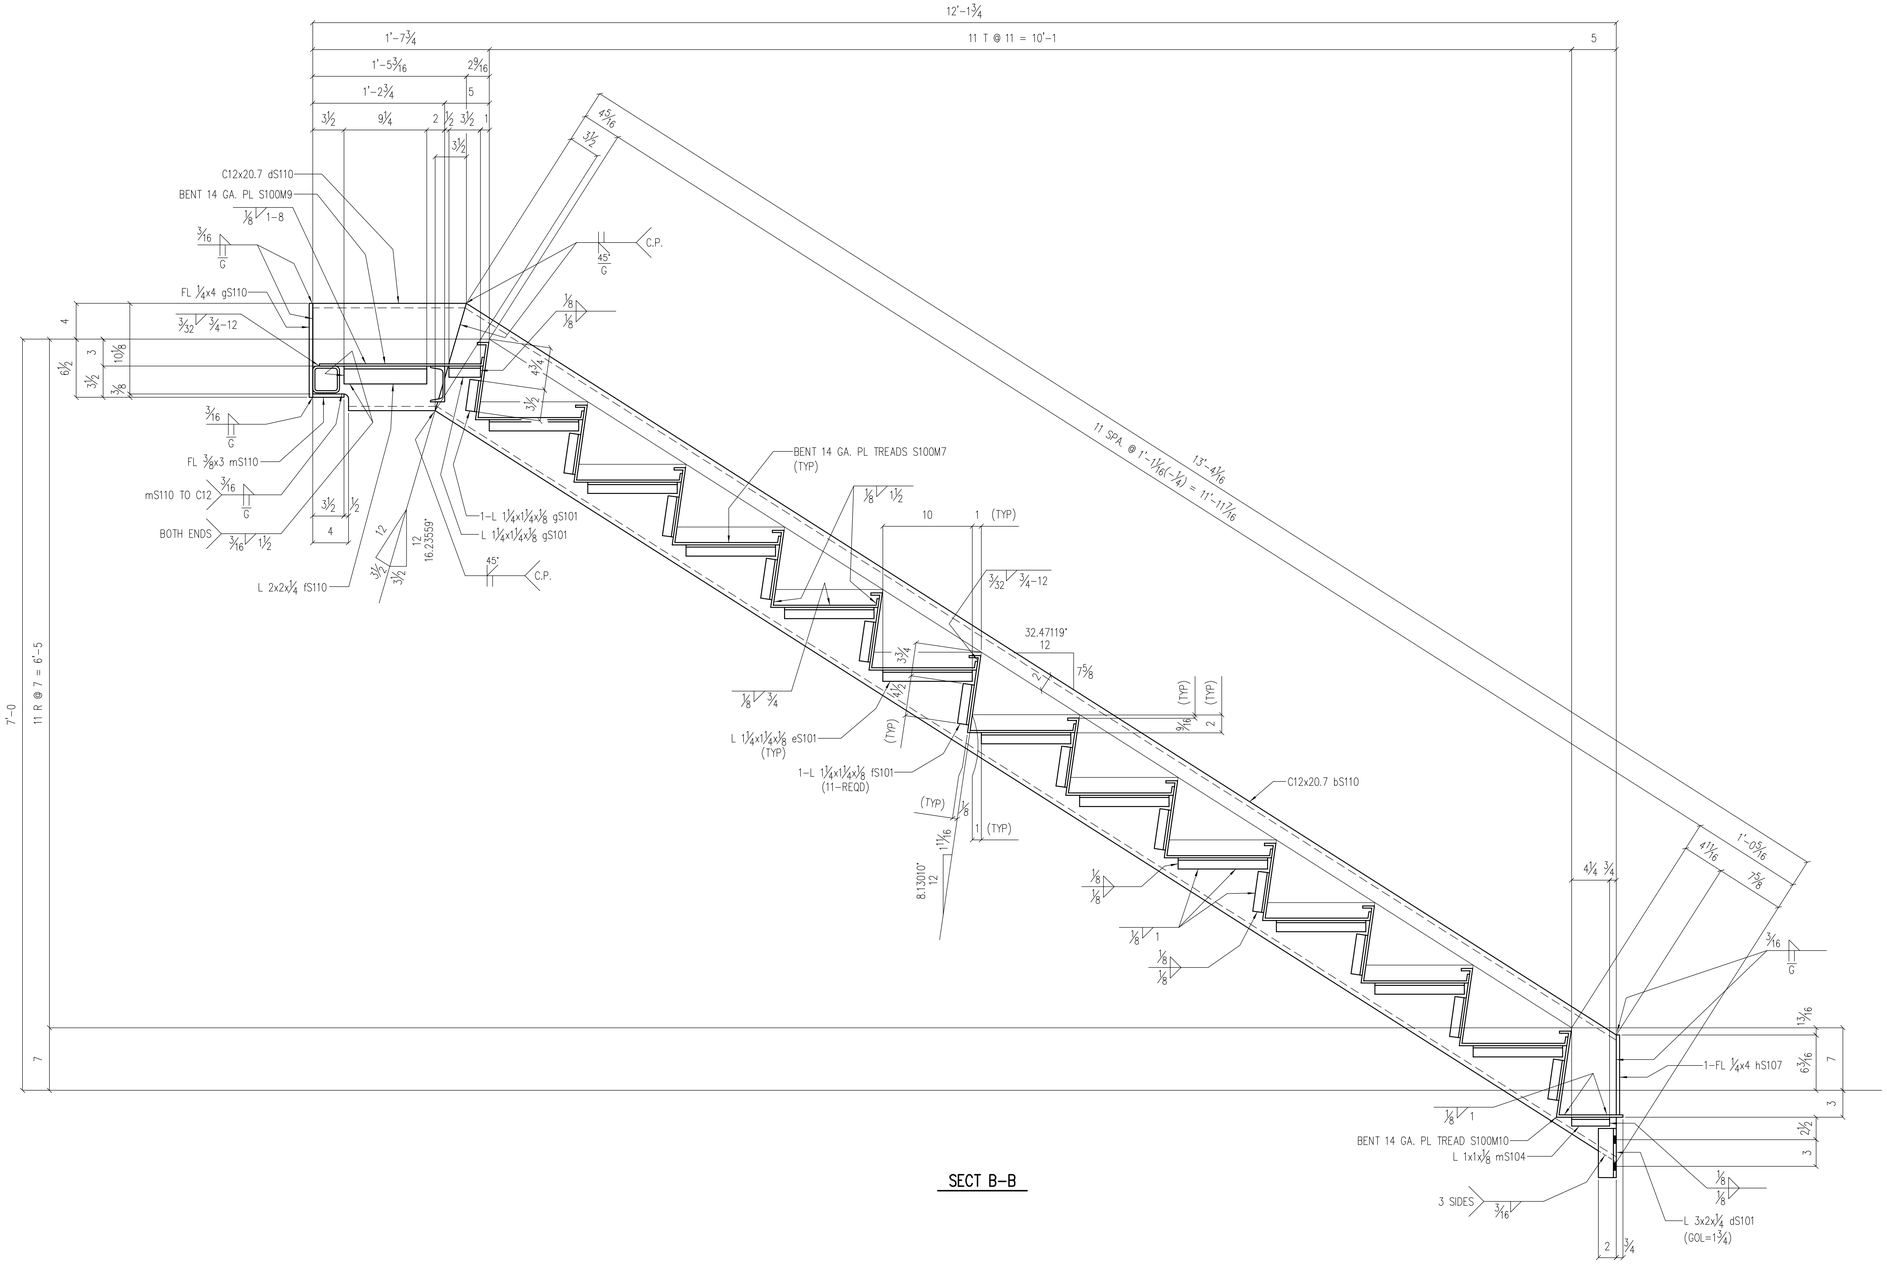

SECT B-B

SHOP NOTES

1. ALL STEEL A36 U.N.

HOLES: 13⁄16ø U.N.O.

PAINT: 1 SHOP COAT

STAIR NO. 2 - AREA A

DATE
S

WORK THIS SHEET WITH SHEETS S110 AND S111

REF: SE101-SE108

Rev.	Date	Description	By

IRWIN STEEL

15740 Highway 114 ~ Justin, Texas 76247
Phone (817) 636-2508 ~ Fax (817) 636-2506

PRINT RECORD

Date	Quan.	For	Date	Quan.	For
DATE		APPROVAL			
DATE		SHOP			

Job Name: STANDARD PAN STAIR IN STEEL FRAME
Location: CITY, TEXAS
Customer: CONTRACTOR
Architect: ARCHITECT

DRAWN: THX
CHECKED: HAL
JOB NO: 1138
CAD NO:
SHEET NO. S112