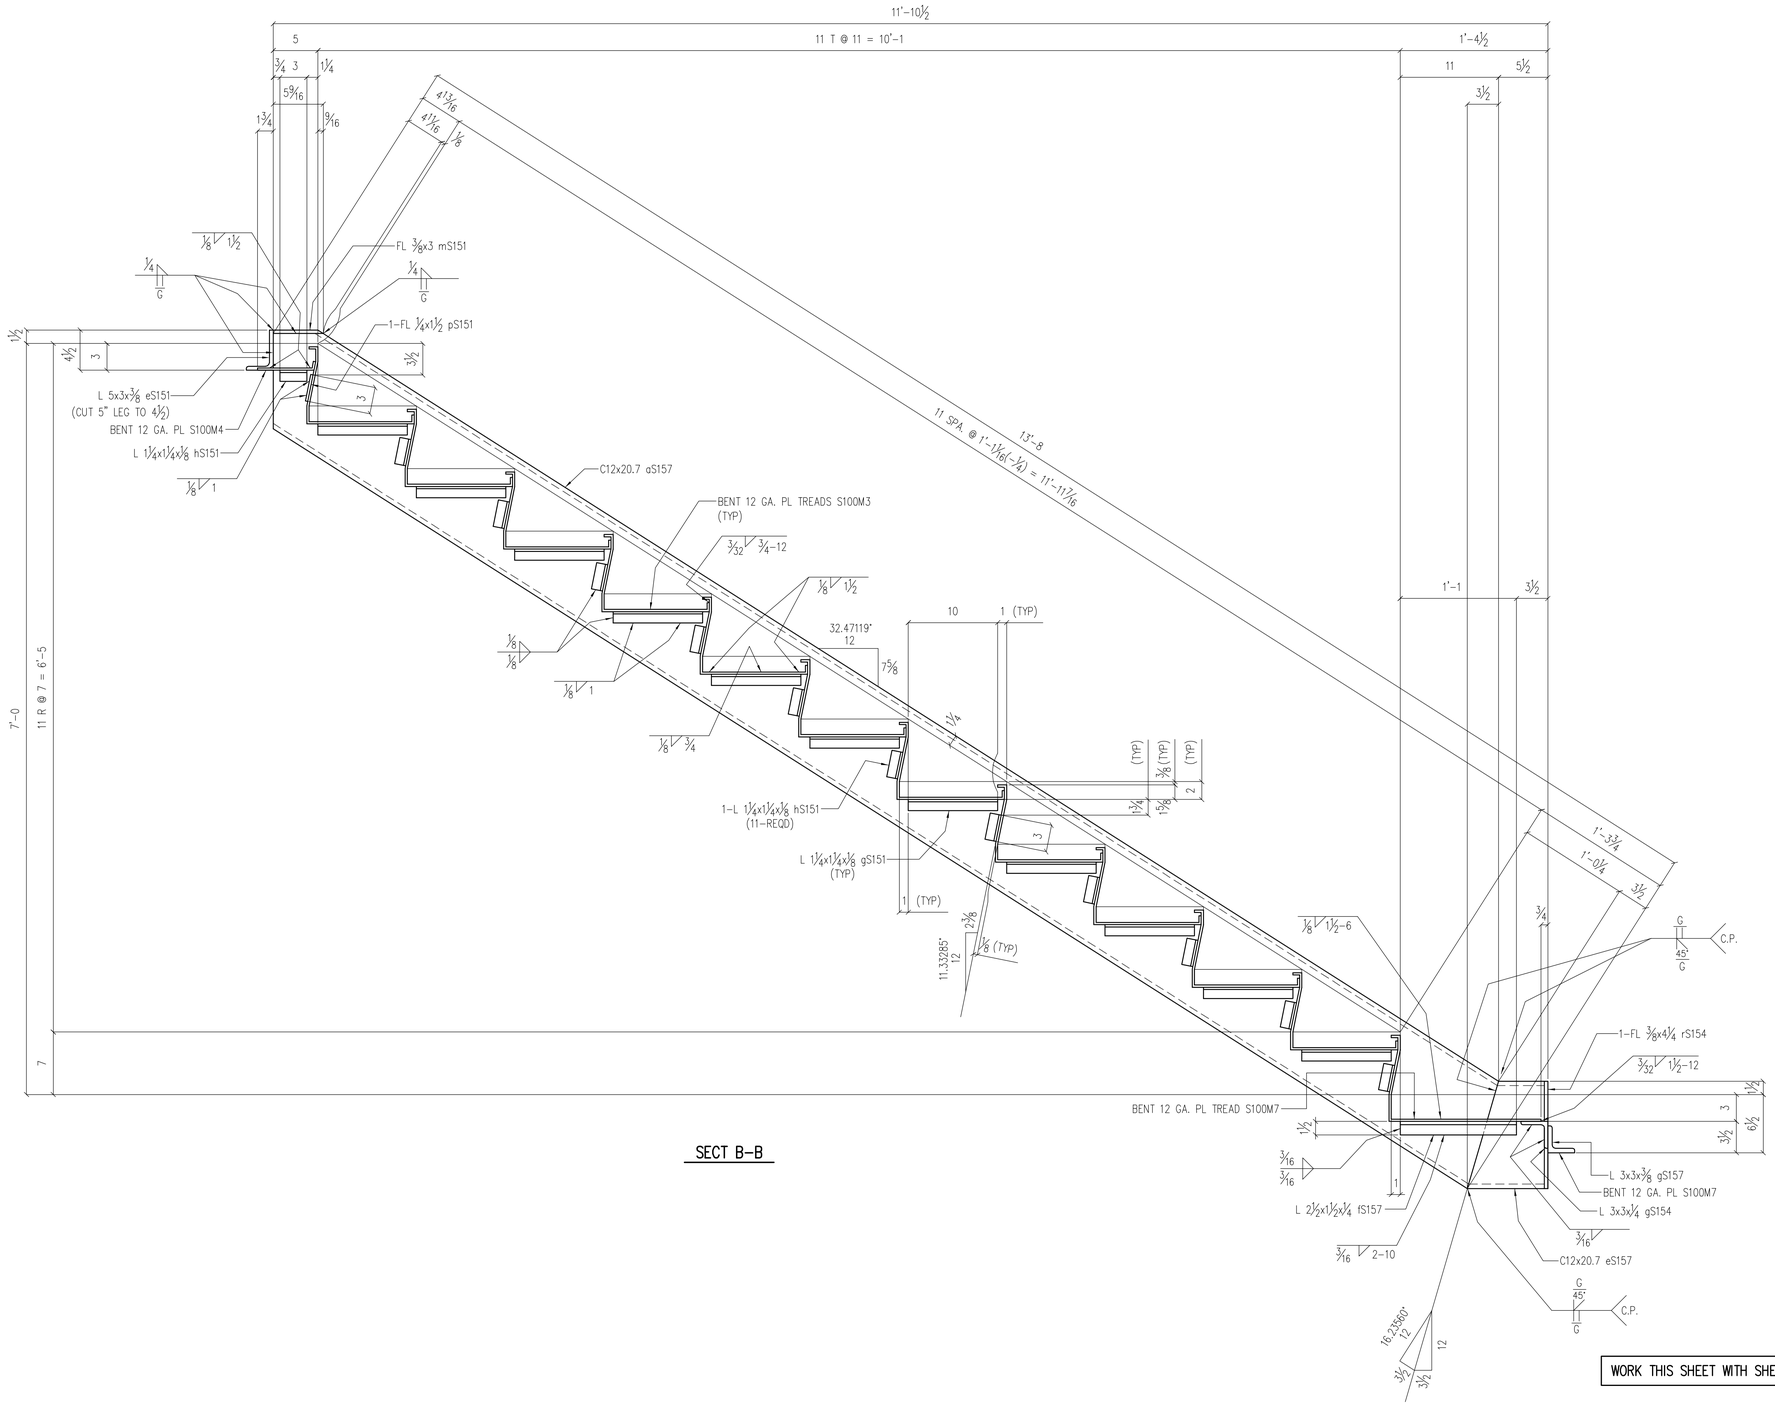

SECT B-B

WORK THIS SHEET WITH SHEETS S157 AND S158

Line	Mark	No.	Tot	Description	Length Ft	Length In	Piece Mark	Remarks	Weight	Order Item
1	S157S1	1		STAIR						
2		1	1	C 12x20.7	13	4	aS154			
3		1	1	C 12x20.7	13	8	aS157			
4		1	1	C 12x20.7	5	7	bS157			
5		1	1	C 12x20.7	0	8⅝	dS157			
6		1	1	C 12x20.7	0	8⅝	eS157			
7		1	1	L 3x3x¼	3	10¼	gS154			
8		1	1	L 2½x2½x¼	3	7	dS151			
9		2	2	L 2½x1½x¼	1	1	fS157			
10		1	1	L 5x3x⅜	0	4¼	eS151			
11		1	1	L 3x3x⅜	4	5	gS157			
12		22	22	L 1¼x1¼x⅛	0	10	gS151			
13		24	24	L 1¼x1¼x⅛	0	3	hS151			
14		1	1	FL ⅜x3	0	5 9/16	mS151			
15		1	1	FL ⅜x3½	1	0	hS157			
16		1	1	FL ⅜x4¼	1	0	rS154			
17		2	2	FL ¼x1½	0	3	pS151			
18		1	1	BENT PL 12 GA. TREAD	3	10 3/16	S100M7			
19		11	11	BENT PL 12 GA. TREADS	3	10 3/16	S100M3			
20		1	1	BENT PL 12 GA.	3	10 3/16	S100M4			
21										
22										
SHOP NOTES

1. ALL STEEL A36 U.N.

HOLES: 13/16ø U.N.O.

PAINT: 1 SHOP COAT

STAIR NO. C02 - CITY HALL

DATE
A

Rev.	Date	Description	By

IRWIN STEEL
15740 Highway 114 ~ Justin, Texas 76247
Phone (817) 636-2508 ~ Fax (817) 636-2506

ERECTION DWG. REF: SE110-SE117

PRINT RECORD

Date	Quan.	For	Date	Quan.	For
DATE		APPROVAL			
DATE		SHOP			

Job Name: CUSTOM PAN STAIR IN STEEL FRAME
Location: CITY, TEXAS
Customer: CONTRACTOR
Architect: ARCHITECT

DRAWN: THX
CHECKED: HAL
JOB NO: 1138
CAD NO:
SHEET NO. S159