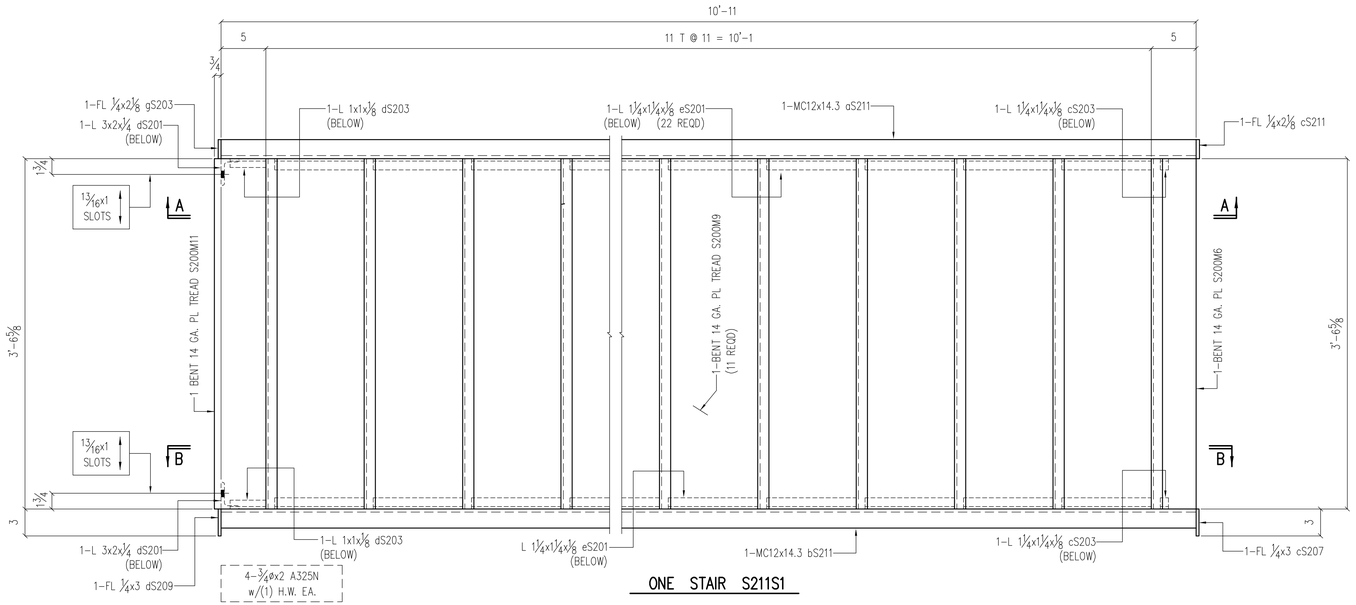

ONE STAIR S211S1

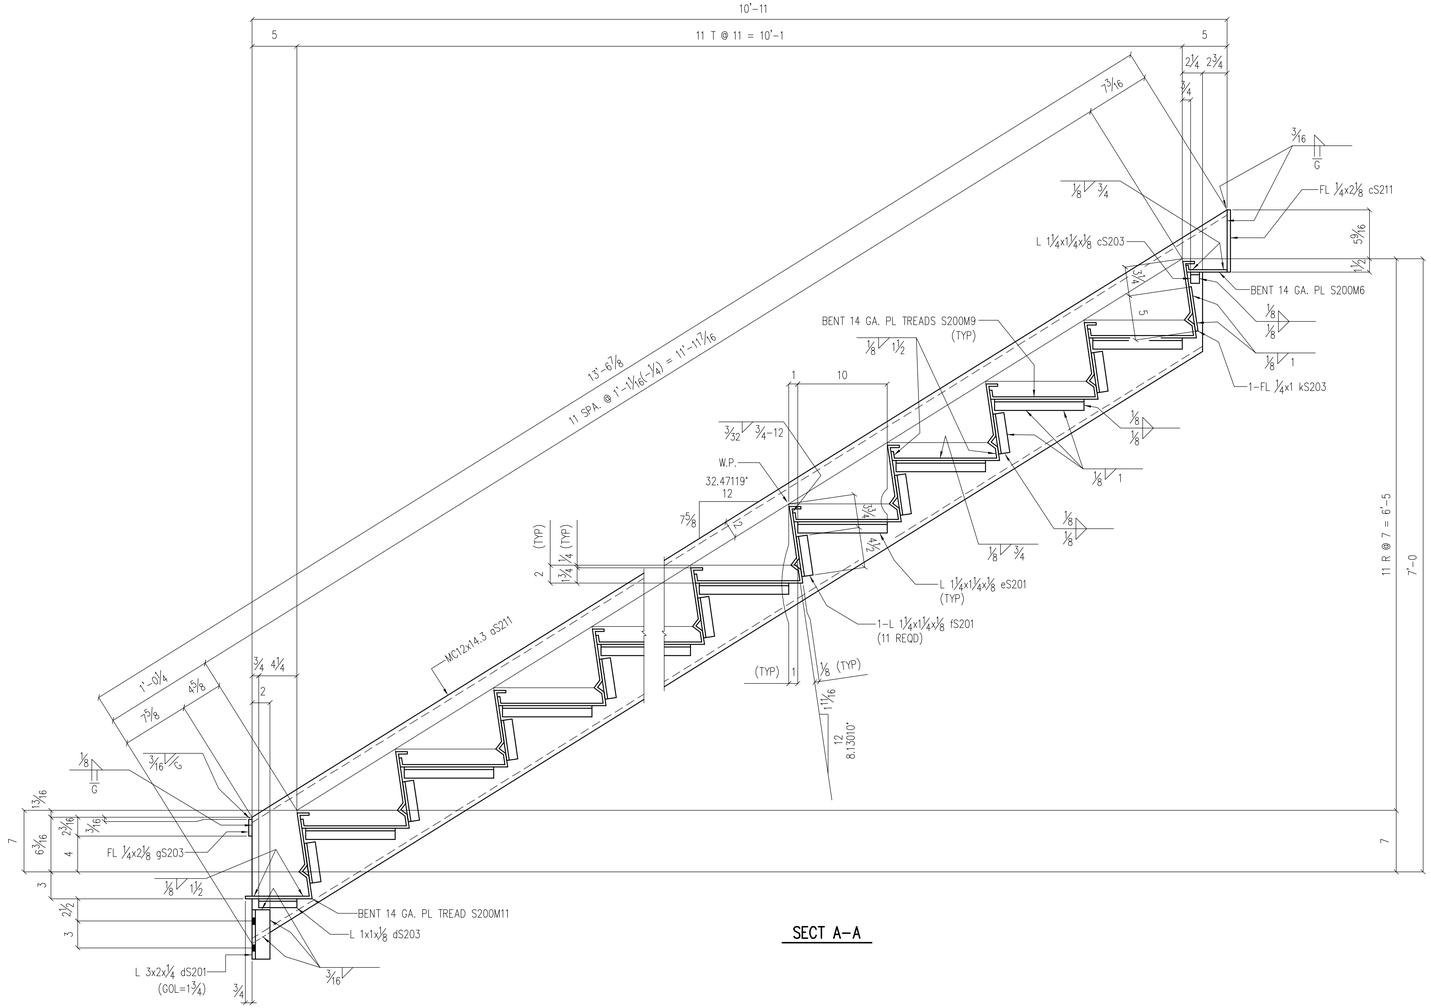

SECT A-A

Line	Mark	No.	Tot	Description	Length Ft	Length In	Piece Mark	Remarks	Weight	Order Item
1	S211S1	1		STAIR						
2		1	1	MC 12x14.3	13	6 7/8	aS211			
3		1	1	MC 12x14.3	13	6 7/8	bS211			
4		2	2	L 3x2x1/4	0	5 1/2	dS201			
5		22	22	L 1 1/4x1 1/4x1/8	0	10	eS201			
6		22	22	L 1 1/4x1 1/4x1/8	0	4 1/2	fS201			
7		2	2	L 1 1/4x1 1/4x1/8	0	1	cS203			
8		2	2	L 1x1x1/8	0	4 1/4	dS203			
9		1	1	FL 1/4x2 1/8	0	7 1/16	cS211			
10		1	1	FL 1/4x2 1/8	0	2	gS203			
11		1	1	FL 1/4x3	0	9 3/16	dS209			
12		1	1	FL 1/4x3	0	7 1/16	cS207			
13		2	2	FL 1/4x1	0	5	kS203			
14		11	11	BENT PL 14 GA. TREADS	3	6 9/16	S200M9			
15		1	1	BENT PL 14 GA. TREAD	3	6 9/16	S200M11			
16		1	1	BENT PL 14 GA.	3	6 9/16	S200M6			
17										
18										
SHOP NOTES

1. ALL STEEL A36 U.N.

HOLES: 13/16ø U.N.O.

PAINT: 1 SHOP COAT

STAIR NO. 2

DATE S

WORK THIS SHEET WITH SHEET S212

ERECTION DRAWING REF: SE200-SE211

Rev.	Date	Description	By

IRWIN STEEL

15740 Highway 114 ~ Justin, Texas 76247

Phone (817) 636 2508 ~ Fax (817) 636 2506

PRINT RECORD

Date	Quan.	For	Date	Quan.	For
DATE		APPROVAL			
DATE		SHOP			

Job Name:	STANDARD PAN STAIR IN CONCRETE FRAME
Location:	CITY, TEXAS
Customer:	CONTRACTOR
Architect:	ARCHITECT

DRAWN: THX	JOB NO: 1138	SHEET NO. S211
CHECKED: HAL	CAD NO:	